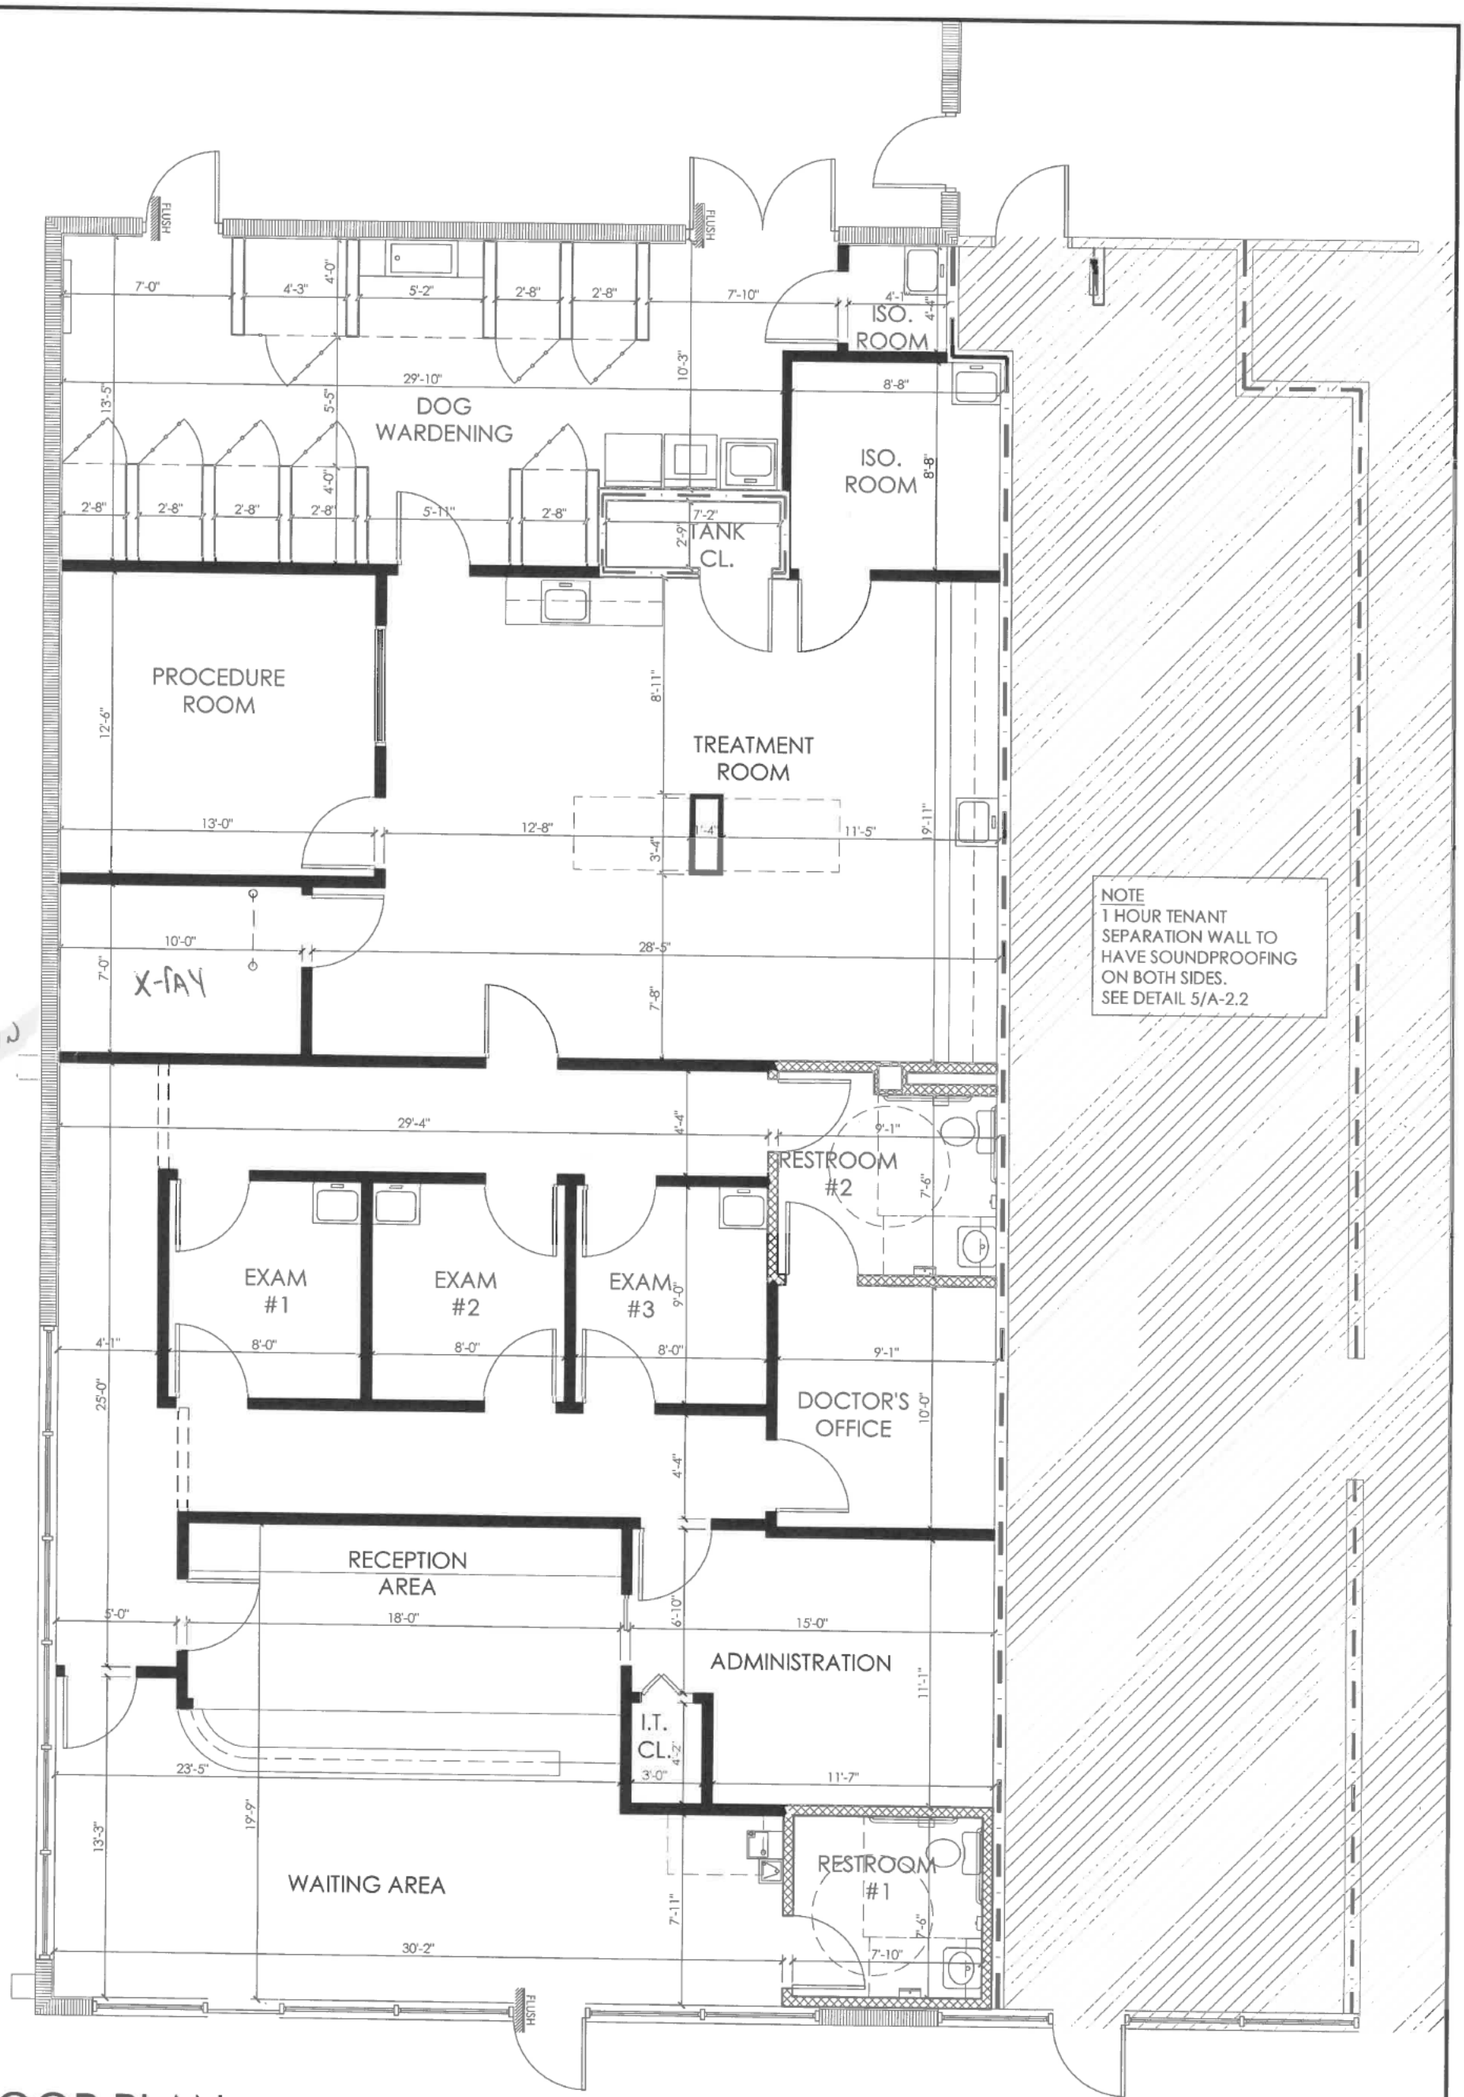

Revision

FLOOR PLAN

SCALE: 3/16" - 1'-0"